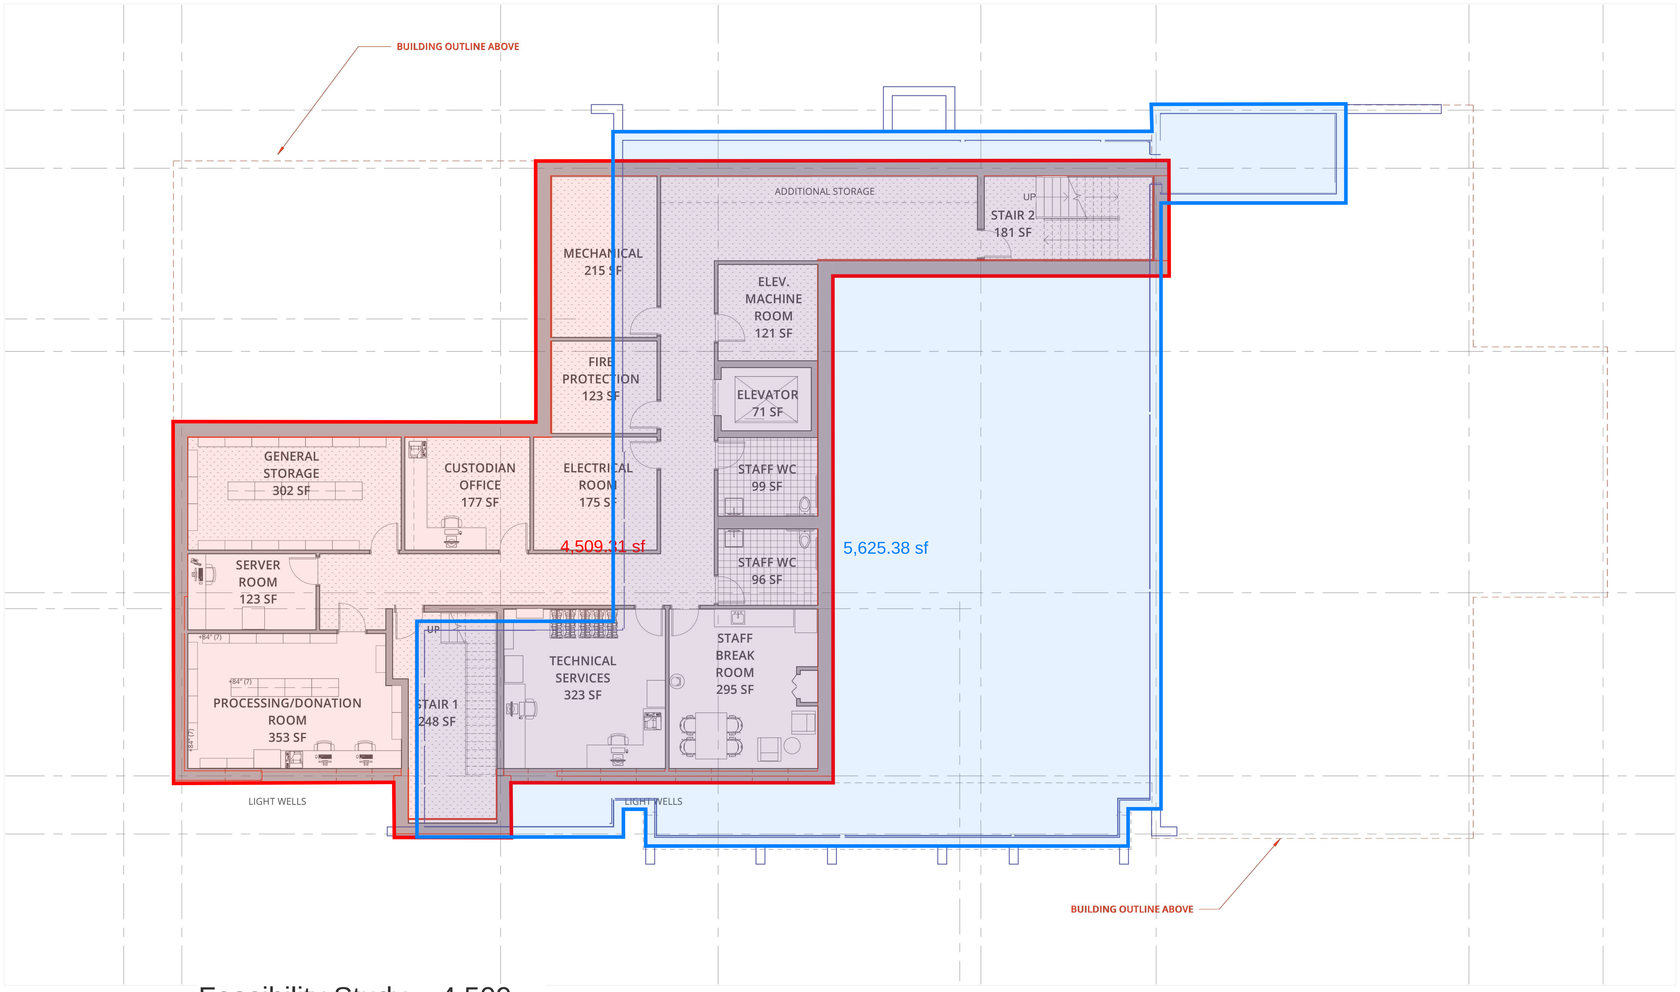

Feasibility Study - 4,509

Town Meeting - 4,509

Current - 5,625

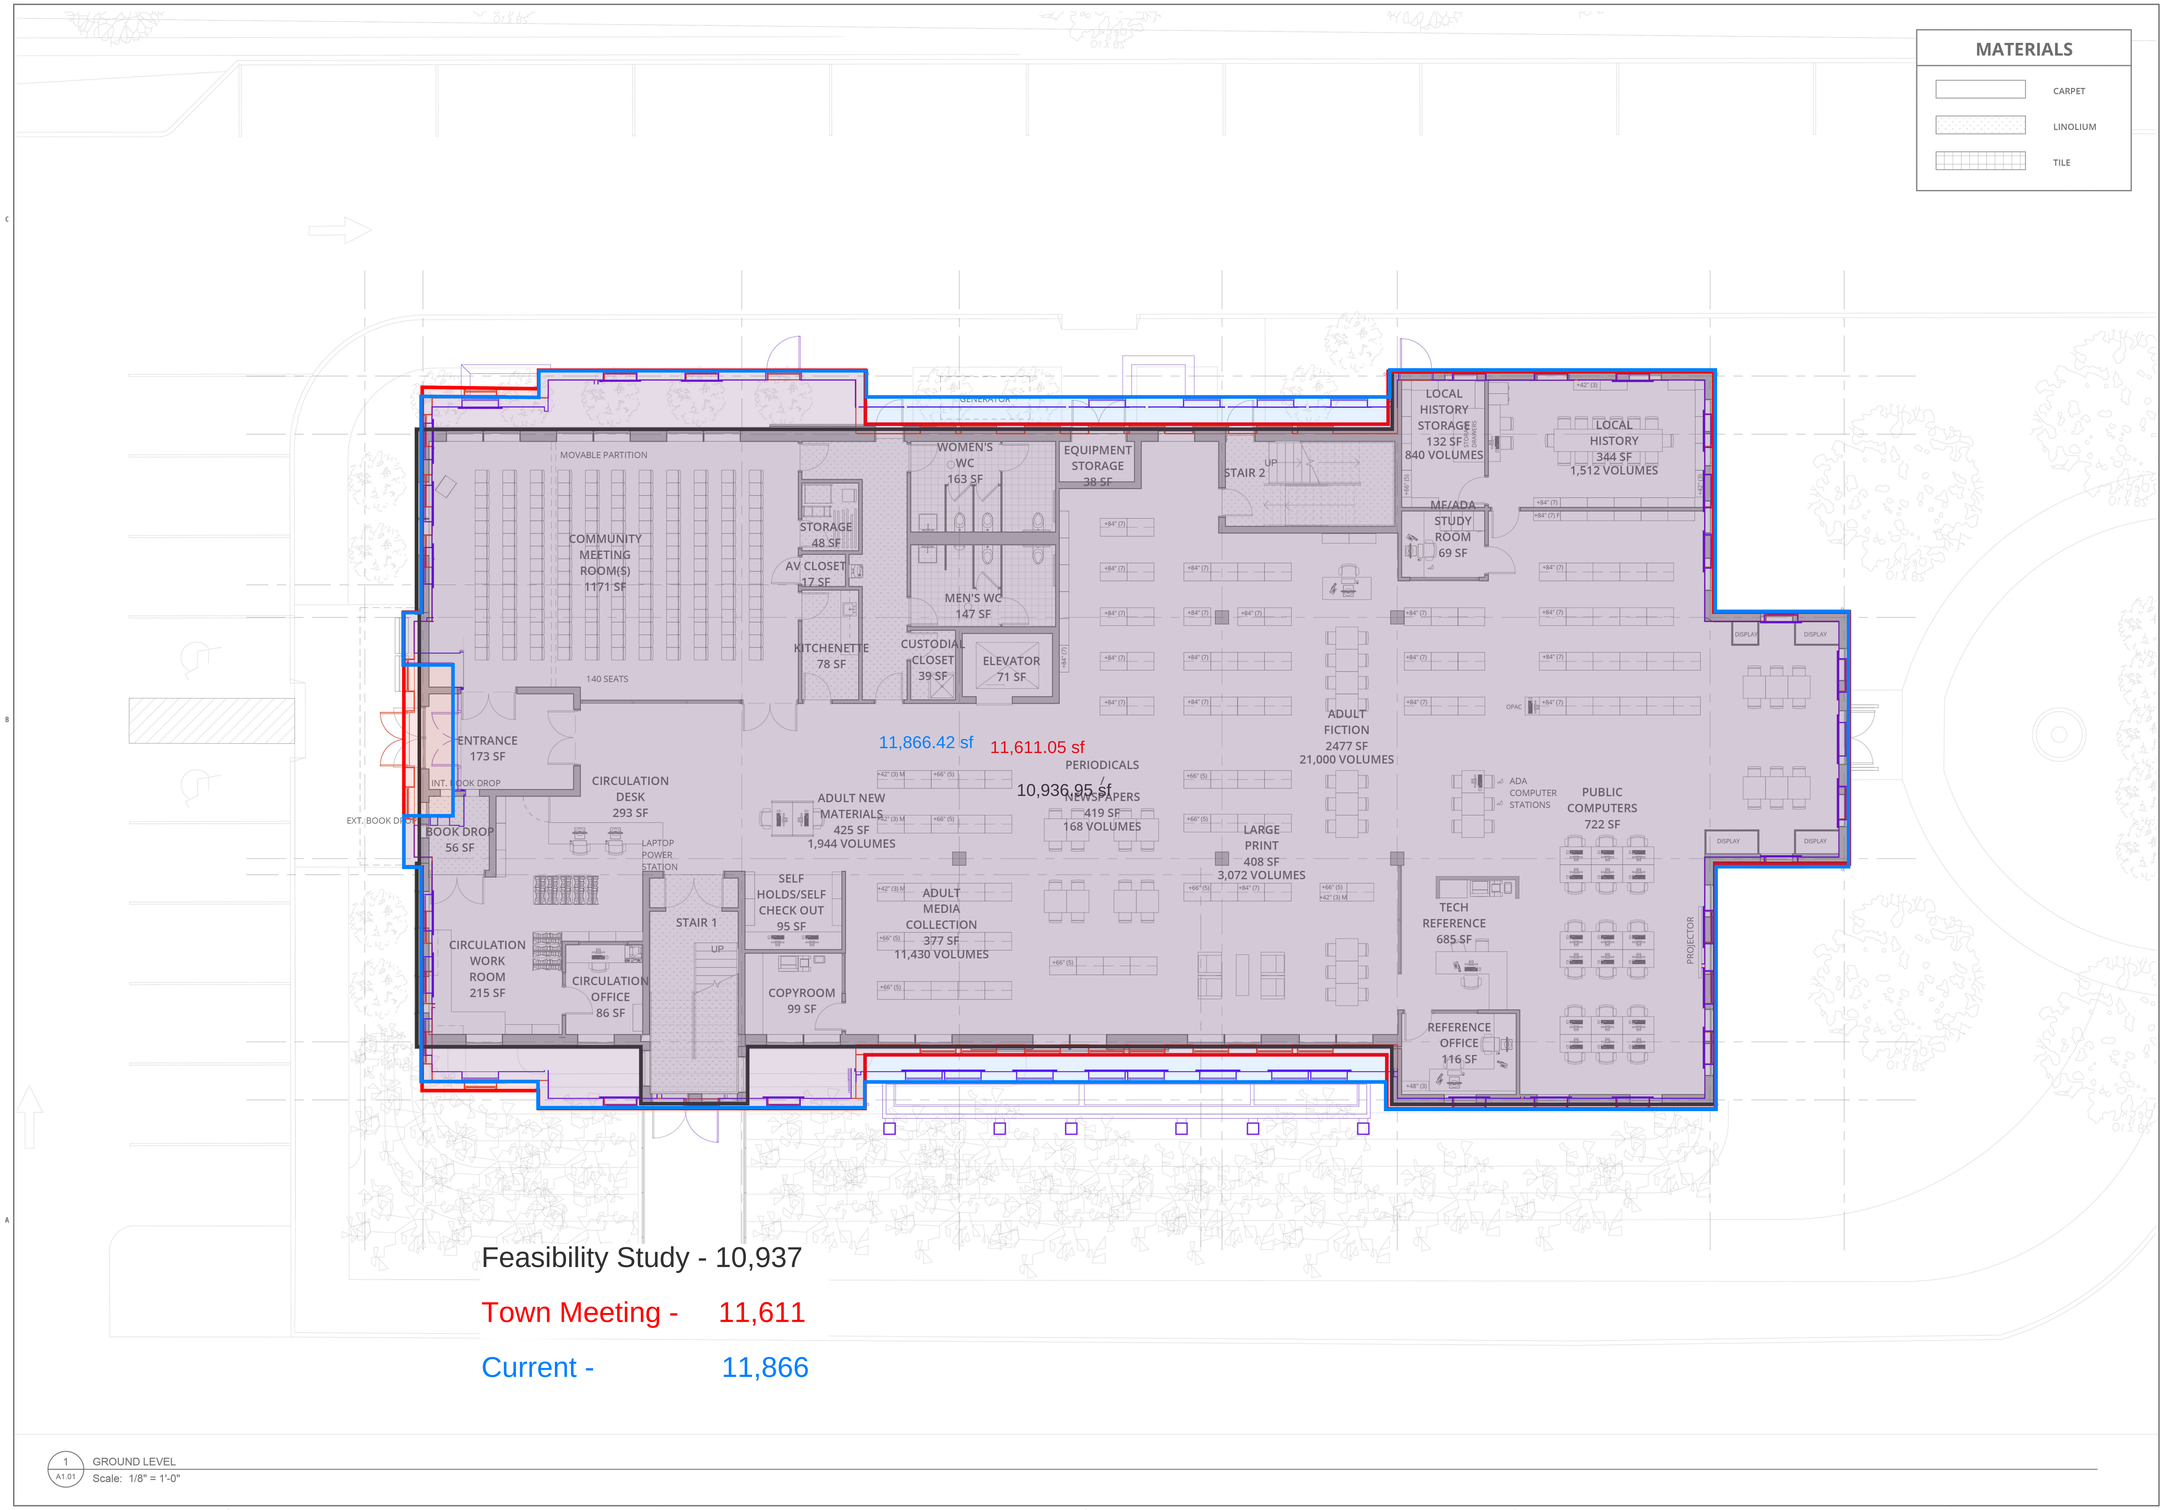

1 GROUND LEVEL
A1.01 Scale: 1/8" = 1'-0"

LLB ARCHITECTS
Lerner Ladds Bartels
161 Exchange St.
Pawtucket, RI 02860
401.421.7715
www.LLBarch.com

FEASIBILITY STUDY
SHARON PUBLIC LIBRARY
1 SCHOOL STREET
SHARON, MA

CONCEPTUAL SCHEMATIC DESIGN
NOT FOR CONSTRUCTION
JANUARY 2017

REVISIONS

GROUND LEVEL

8'

30.00°

A1.01

LLB ARCHITECTS
Lerner Ladds Bartels
161 Exchange St.
Pawtucket, RI 02860
401.421.7715
www.LLBarch.com

MATERIALS

- CARPET
- LINOLIUM
- TILE

Feasibility Study - 11,085

Town Meeting - 11,519

Current - 11,971

Feasibility Study Total- 26,531

Town Meeting Total - 27,639

Current Total - 29,462

1 / A1.02 UPPER LEVEL
Scale: 1/8" = 1'-0"

FEASIBILITY STUDY
SHARON PUBLIC LIBRARY
1 SCHOOL STREET
SHARON, MA

CONCEPTUAL SCHEMATIC DESIGN
NOT FOR CONSTRUCTION
JANUARY 2017

REVISIONS

UPPER LEVEL

30.00°

A1.02